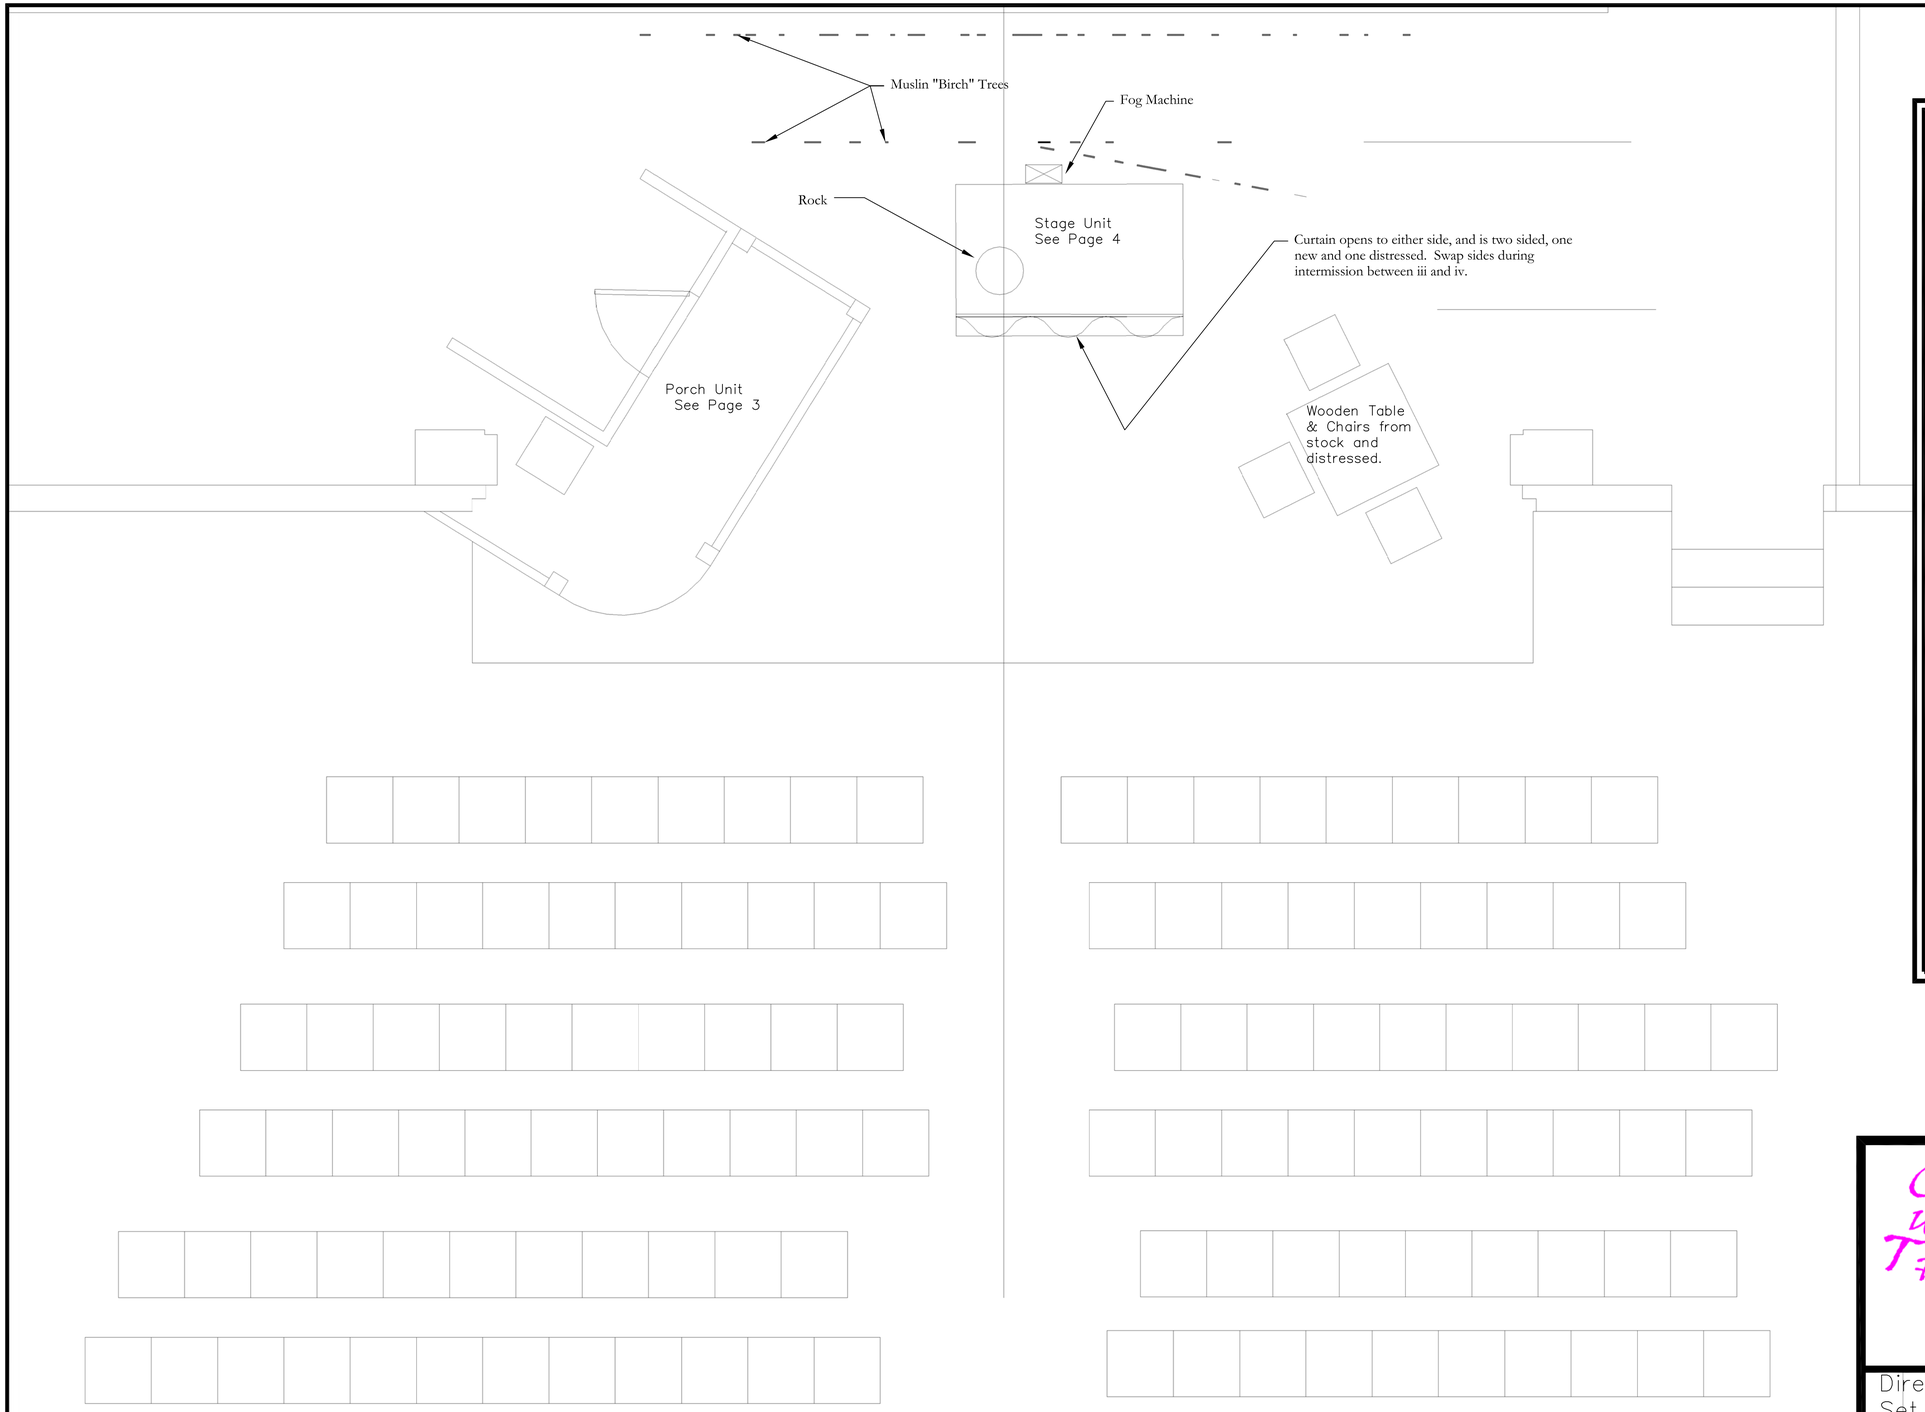

Table of Contents

1	Ground Plan
2	Platform Plan
3	Porch Unit
4	Stage Unit
5	Light Plot

CAPITAL UNIVERSITY THEATRE PRESENTS

The Seagull

Directed By: William Kennedy
Set and Design: G. D. George
Lighting: Aly Westling

Ground Plan

1 of 5

Scale: 1/2"=1'-0"

Drawn By: gdg