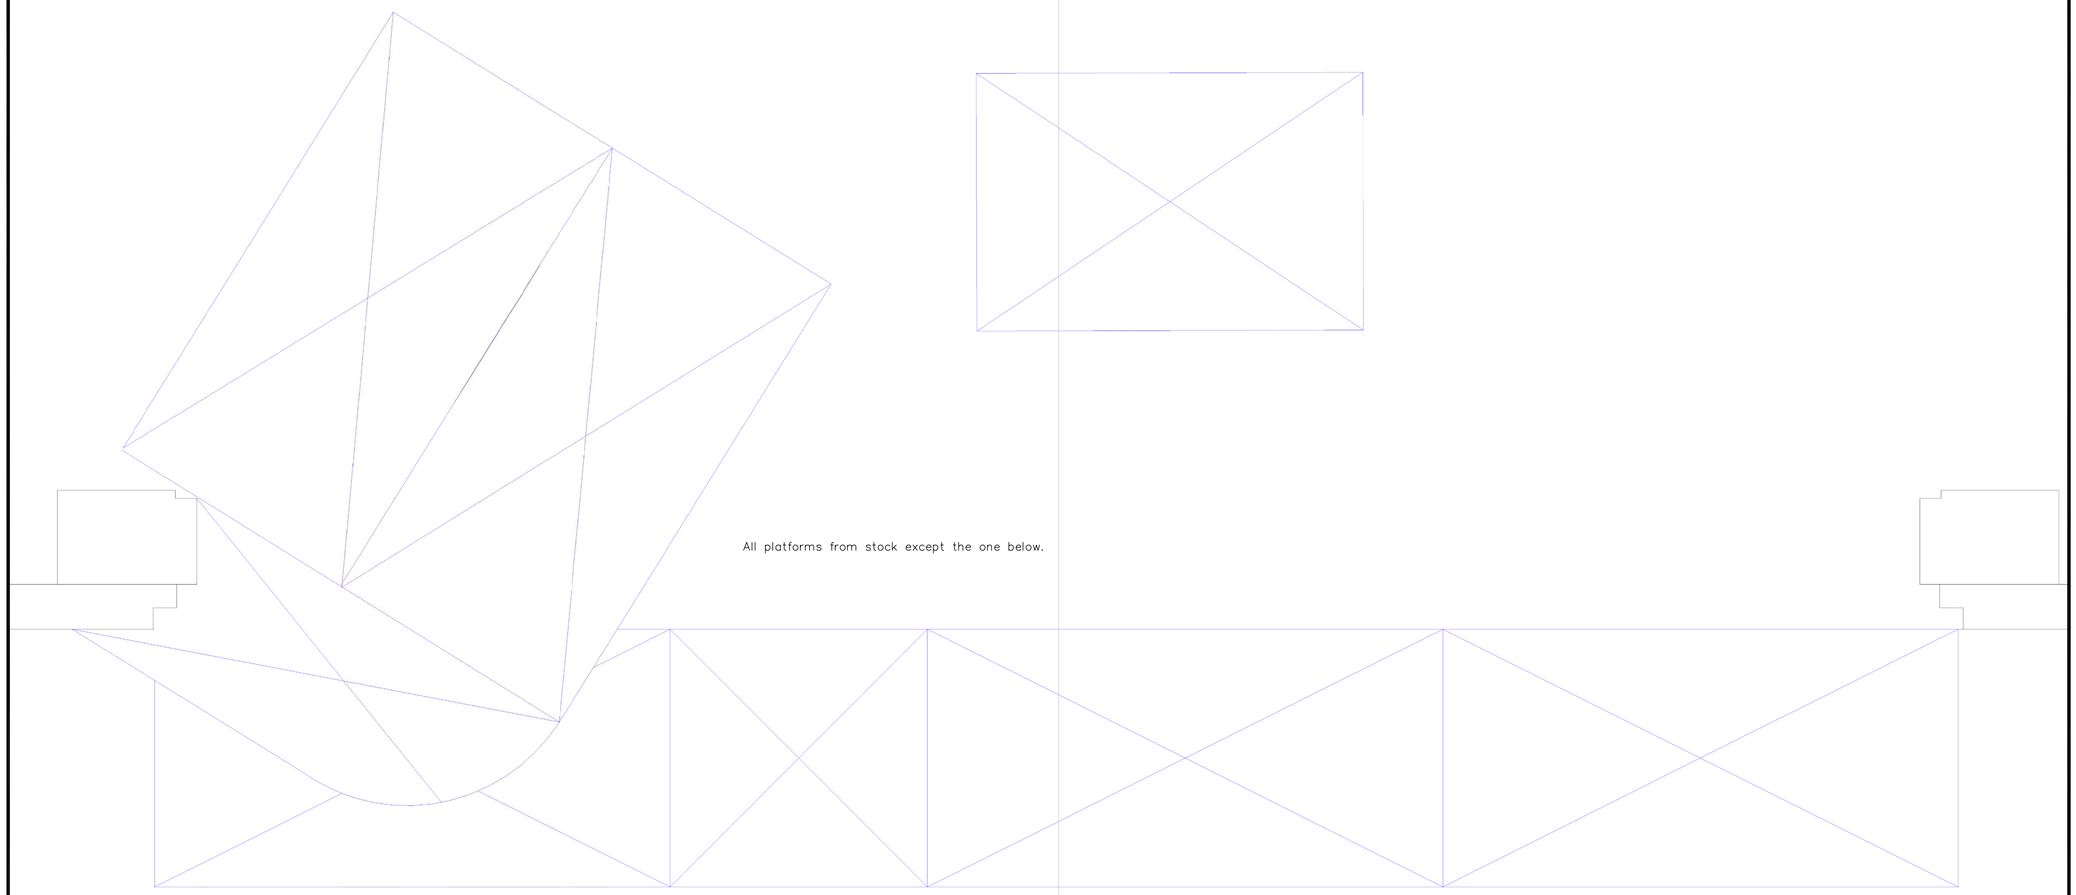

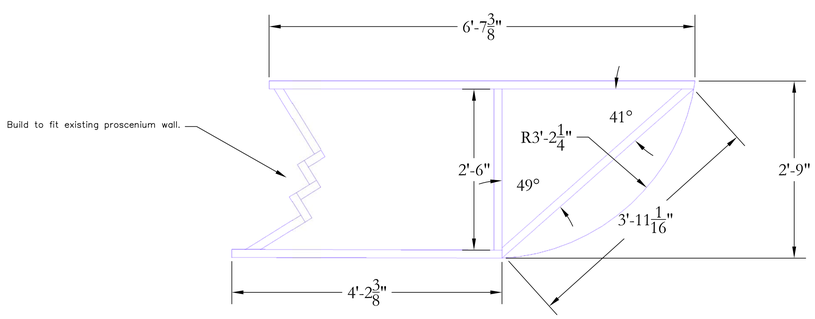

CAPITAL UNIVERSITY THEATRE PRESENTS

The Seagull

Directed By: William Kennedy
Set and Design: G. D. George
Lighting: Aly Westling

Platform Plan

2 of 5

Scale: 1"=1'-0"

Drawn By: gdg