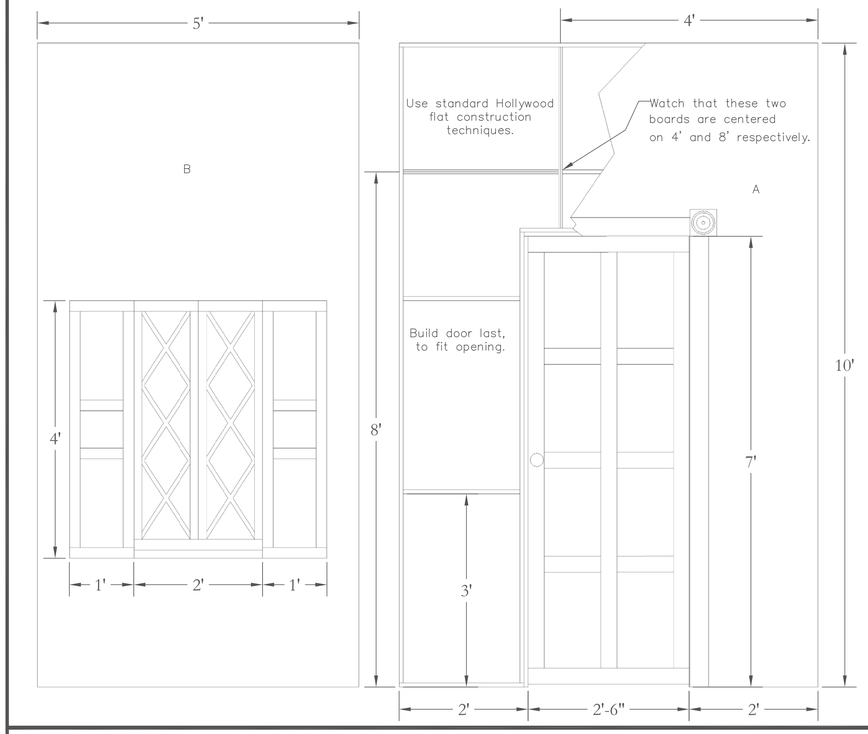

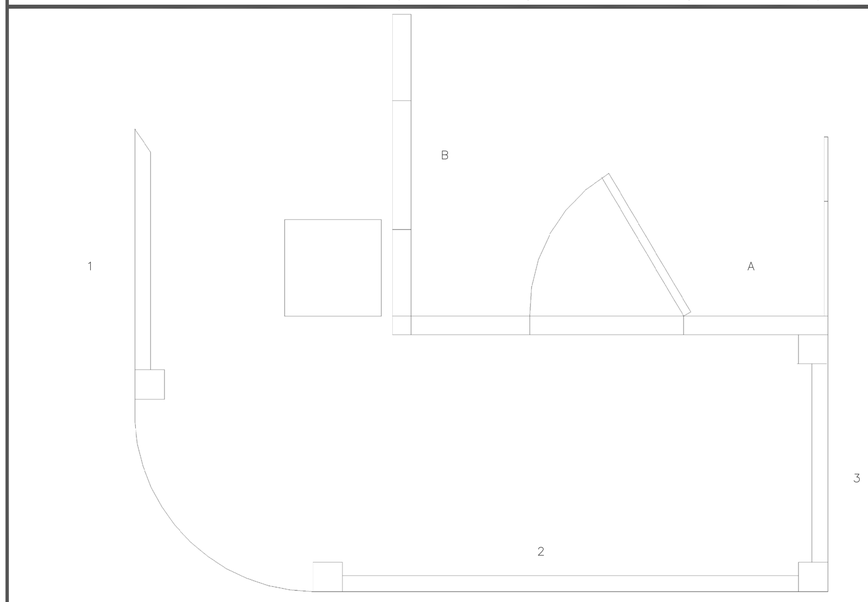

Elevation view of rails 2 and 3.

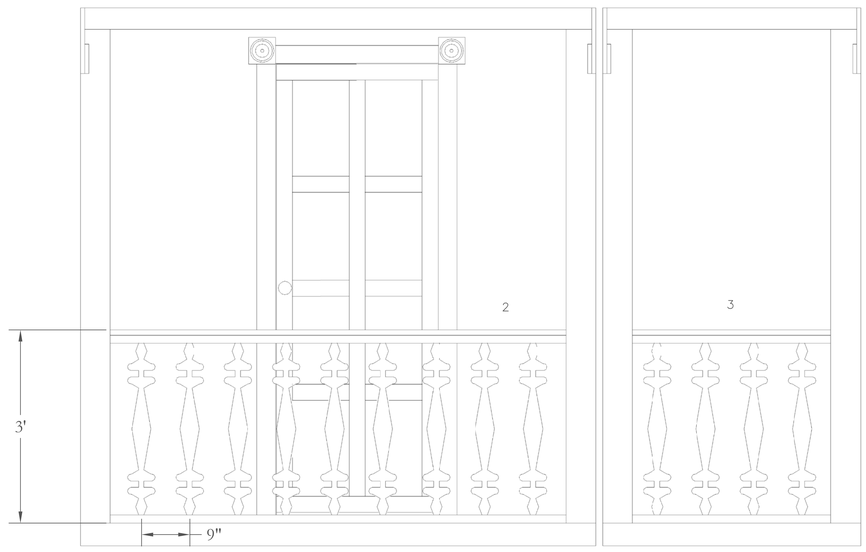

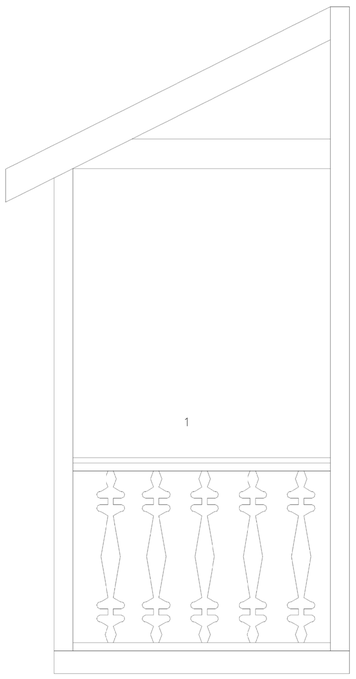

Elevation view of rail #1 showing roof framing detail.

Use 1x6 for all roof framing. Use 1x4 (true) for hand rail. Route ¼" roundover or the like on handrail. Use 1x1 to hold ballisters on top. For ballisters, use full scale drawing to cut a template. Cut ballisters from ¼" luan. Use 2x2 for kick plate. Route or dado a slot for ballisters to sit in.

CAPITAL UNIVERSITY THEATRE PRESENTS

The Seagull

Directed By: William Kennedy
Set and Design: G. D. George
Lighting: Aly Westling

Porch Unit

3 of 5

Scale: 1/2"=1'-0"

Drawn By: gdg